



AIRLOCK SCALE $\frac{1}{4}"=1'$

SET TO BE ON 8'0" DECKS

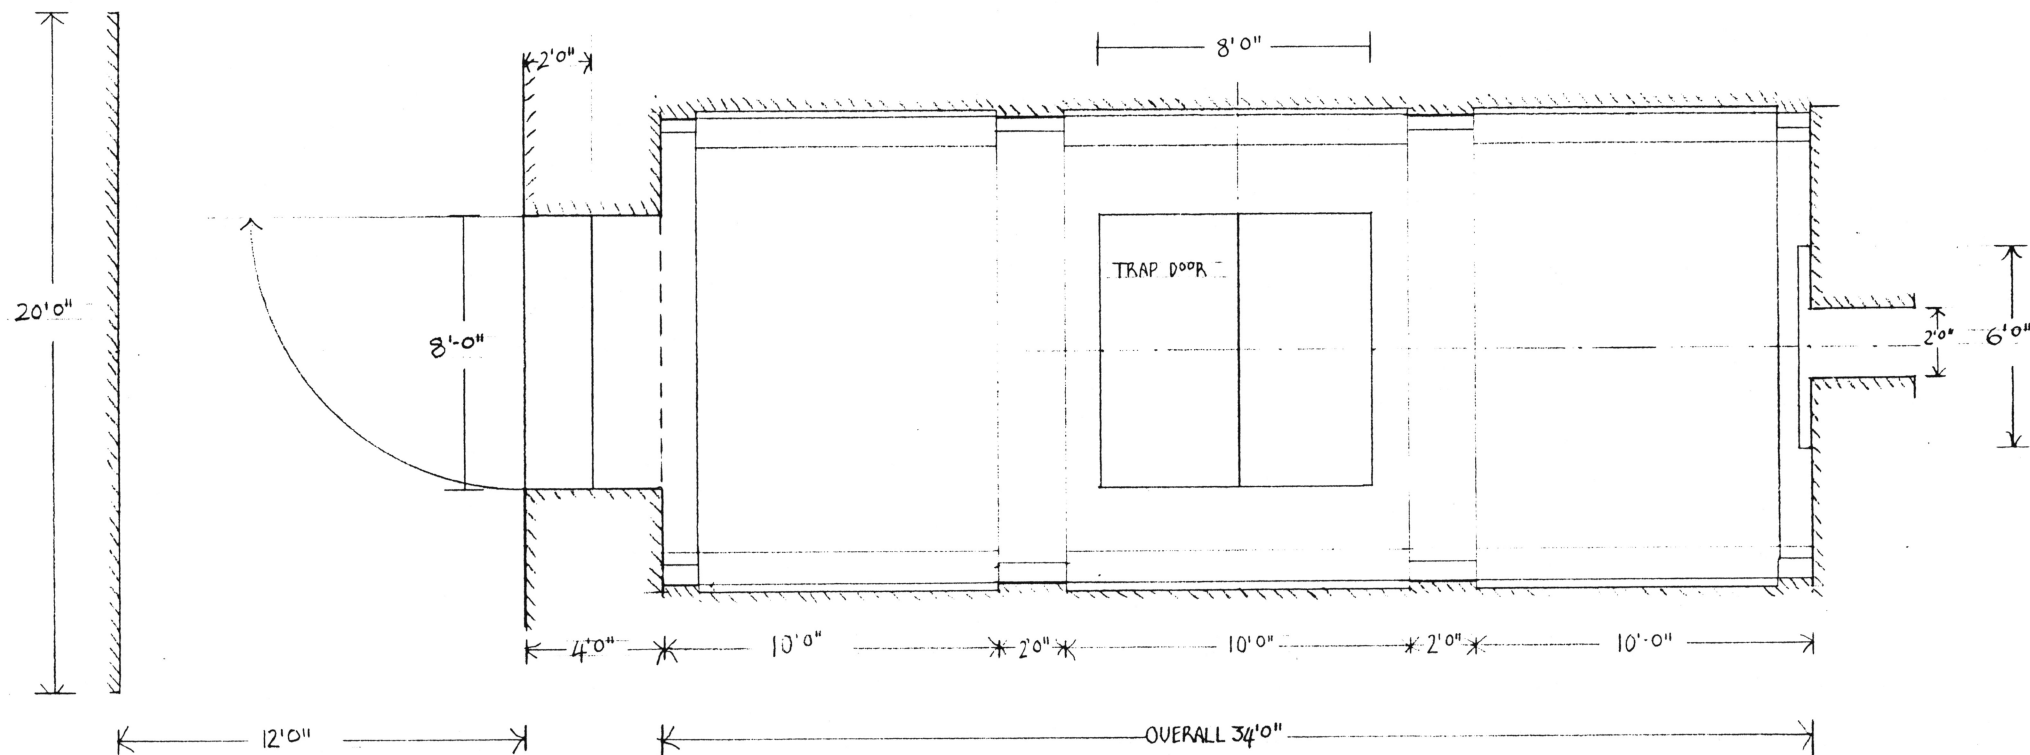


DENTRASSI SLEEPING QUARTERS

SCALE $\frac{1}{4}"=1'$

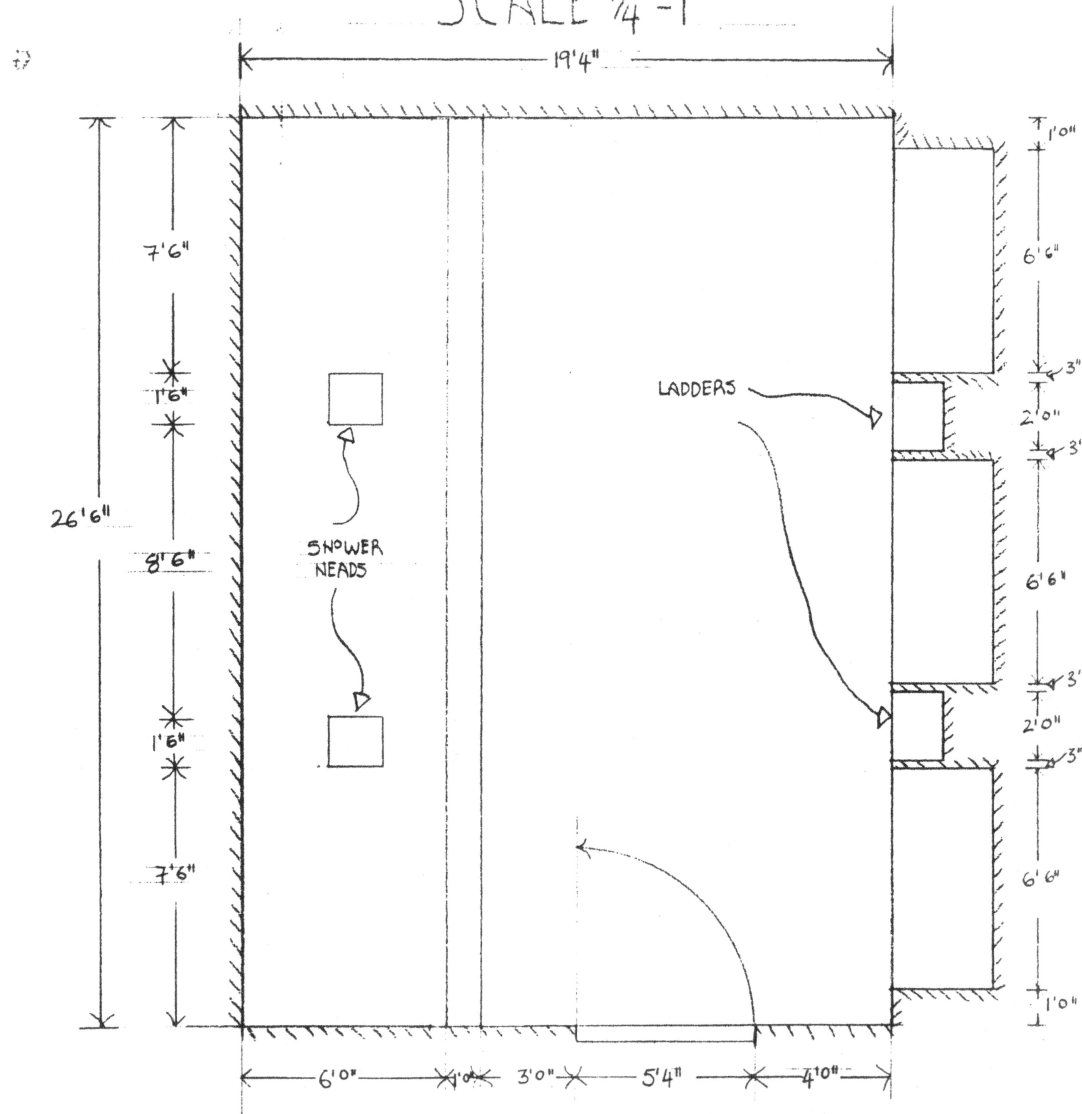


CEILING TILES
SEE DETAIL

Vogon Ceiling - Queue Room & Waiting Room '14" - 1'

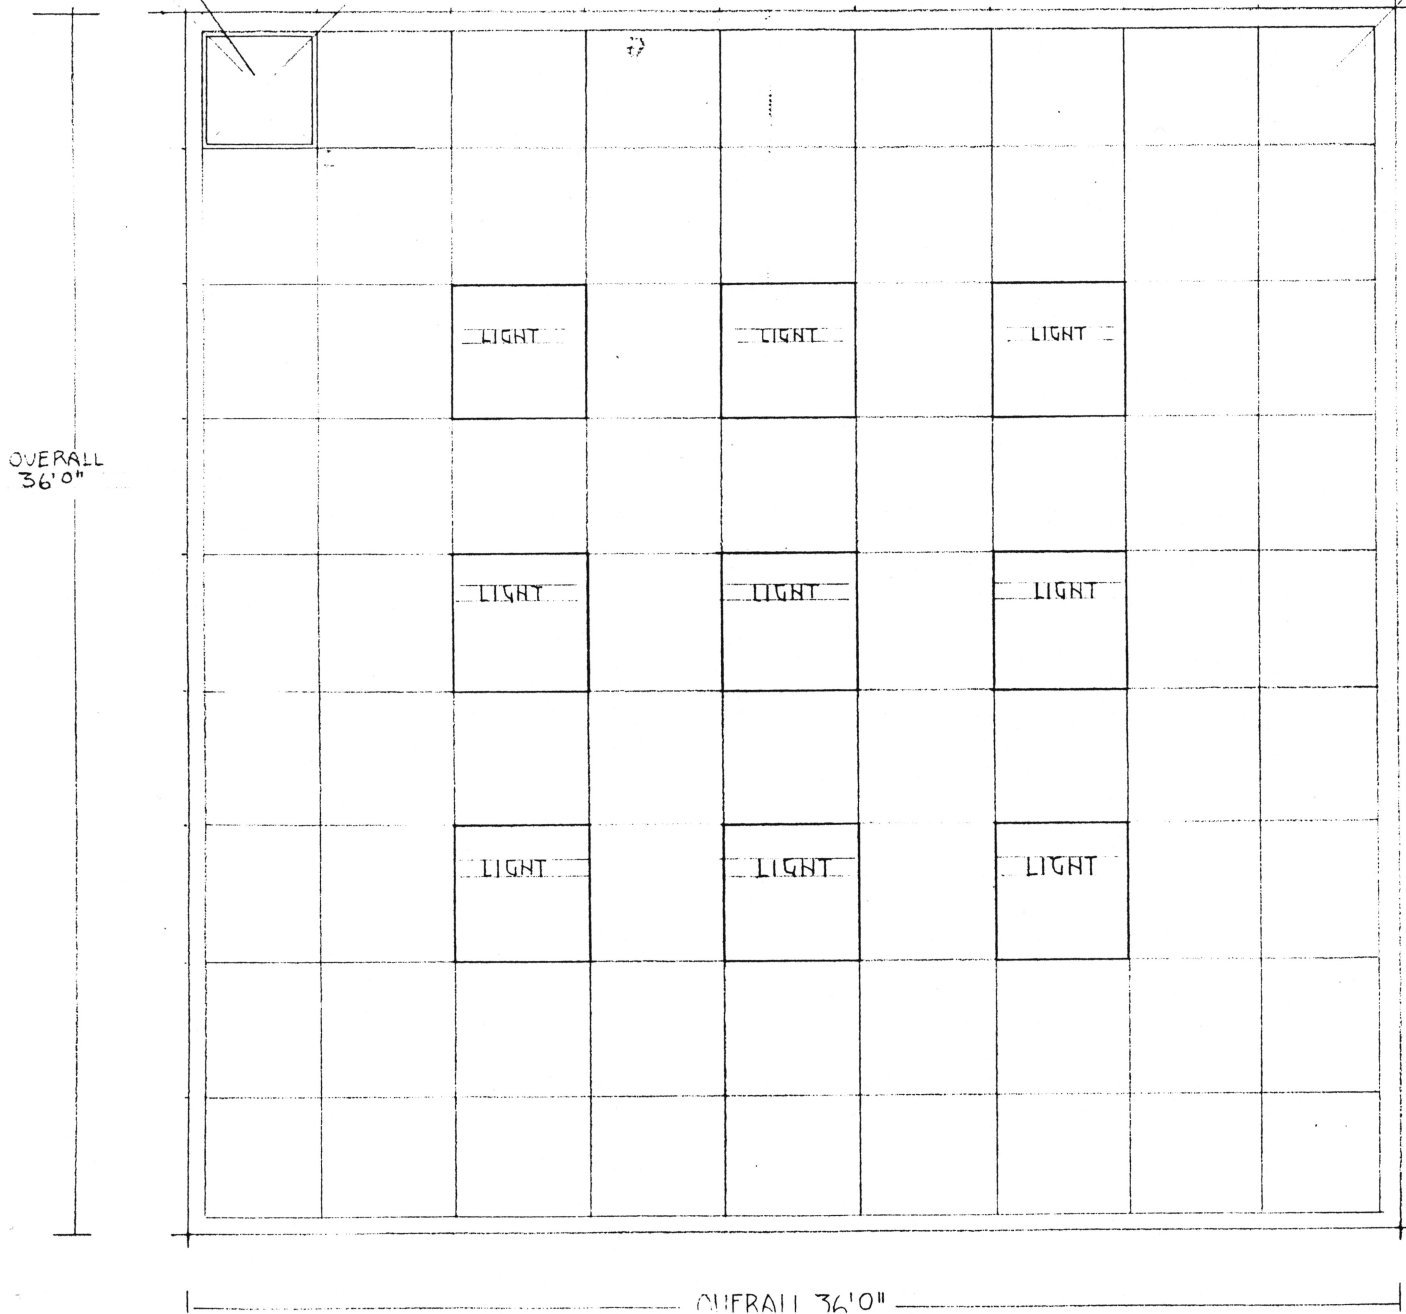


FLORESENT LIGHT BEVELLED EDGE TILES

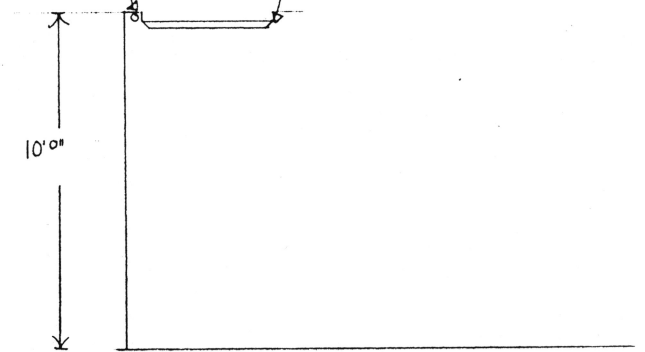


'VOGON CONSTRUCTOR BRIDGE'

SCALE $\frac{1}{16}$ 1'

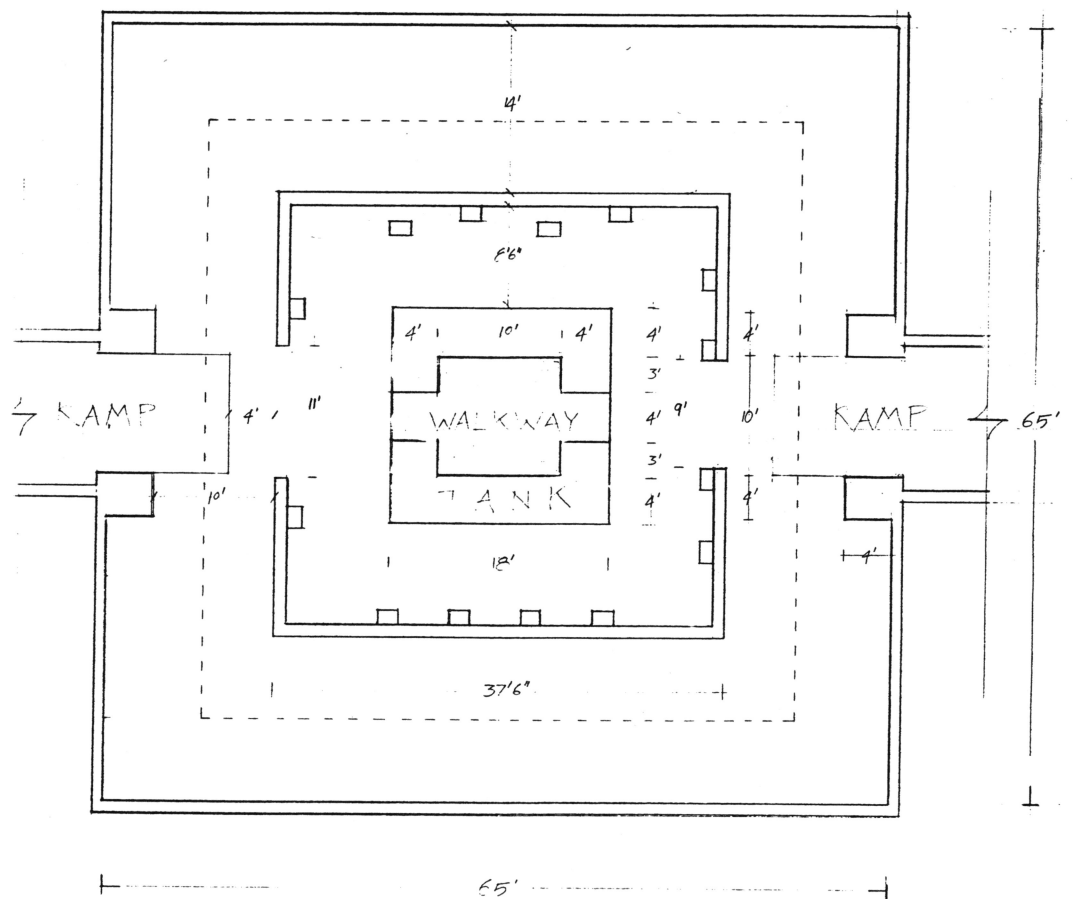

Vogon Queue Room '1/4" - 1'

ROOM

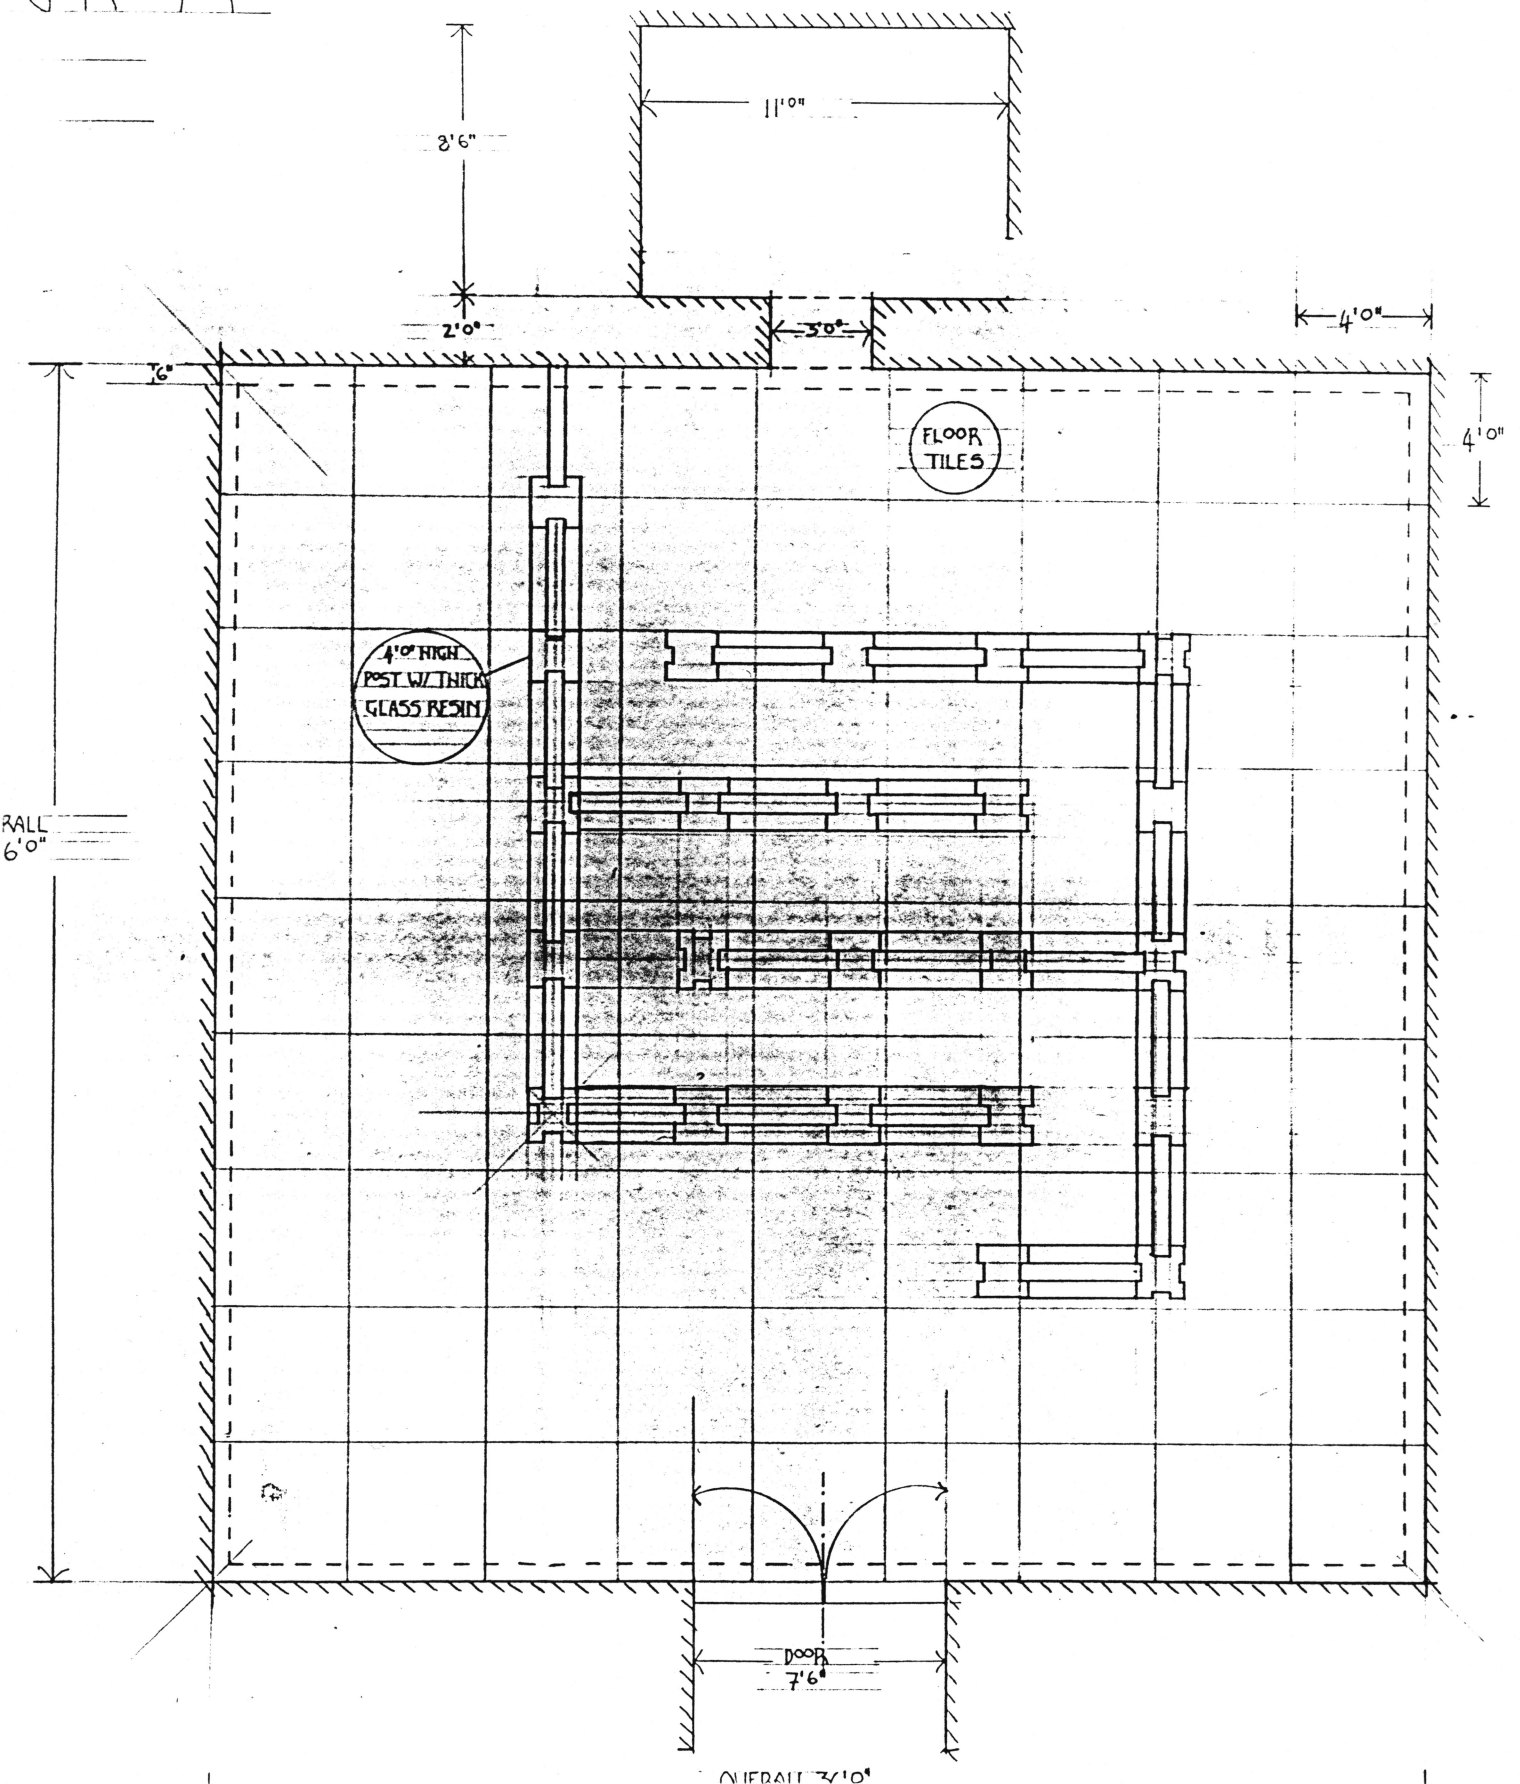

Vogen Waiting Room 1/4" - 1"

YGR00M

